www.invarion.com

MAP 1 - PLAN 1

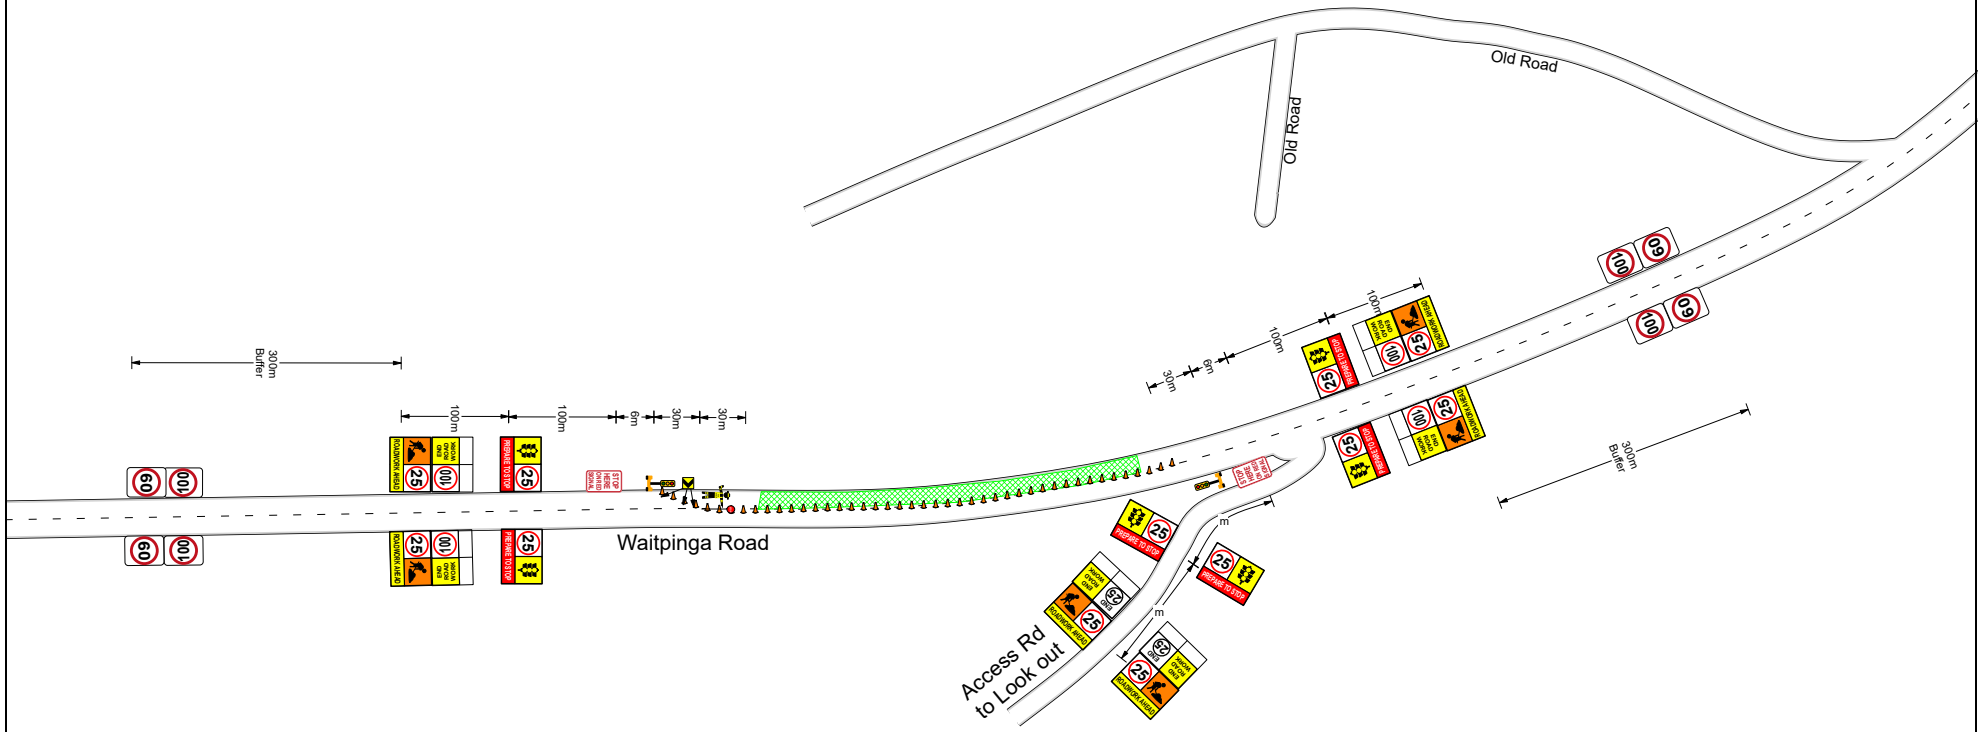

Lack Group t/a K & D Traffic Management 1/167 Edward Street, Melrose Park SA 5039 P: 1300-205-579 email: lgp@lackgroup.com.au	NOT TO SCALE N TCP BEST VIEWED WHEN PRINTED IN A3	Client:	Fulton Hogan	Date Revised:	Description of Revision:
		Location:	Waitpinga Road Victor Harbour	Rev 1:	
		Description:	Stop/Slow	Rev 2:	
		Plan Number:	2019-146-1	Rev 3:	
		Date Drawn:	2/2/2019	Rev 4:	
		Plan Drafted By:	Steve O'Malley	Checked By:	Peter Turner
		Prepare Work Zone TMP:	169-654	Prepare Work Zone TMP:	178-337

ISO 9001 ISO 14001 AS/NZS 4801 www.intlcert.com